6th STREET CONCEPT 2

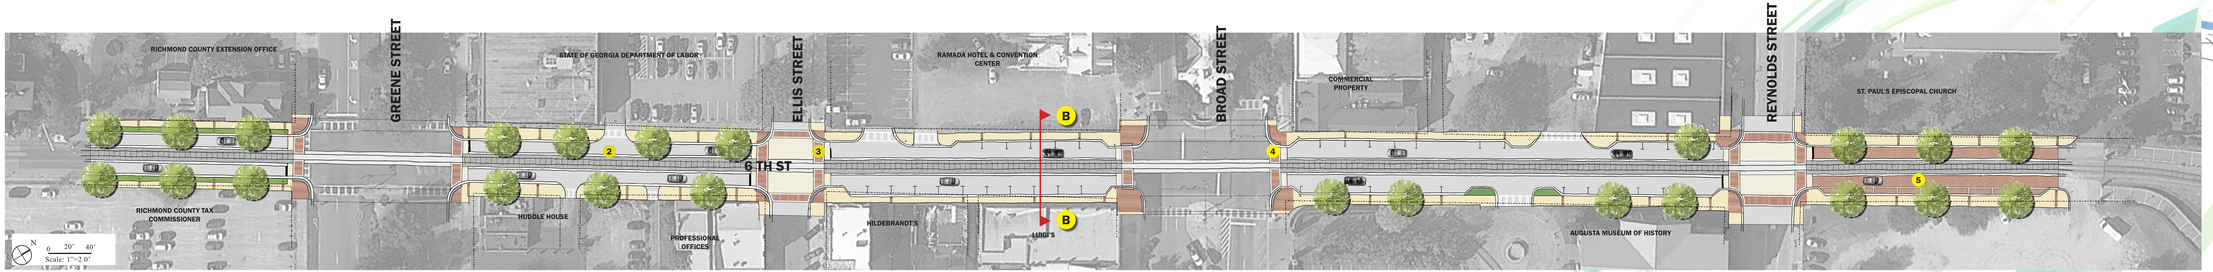

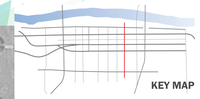

DOWNTOWN ZONE

RIVERWALK ZONE

ACCENTUATE PEDESTRIAN ENVIRONMENT

Create a cohesive street through **CONSISTENT** crosswalks, corner treatments, streetlights, and sidewalks in the historic downtown

Parallel parking maintained

Bulb-outs provide safer, more **PLEASANT** crossing opportunity for pedestrians

Railroad **BUFFERED** with a curb

2 CURB BUFFER

3 DOWNTOWN PAVING TREATMENT

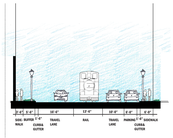

B EXISTING STREET SECTION

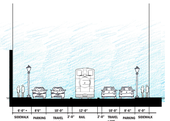

B PROPOSED STREET SECTION

MAGNIFY THE RIVER

Special paving **DRAWS** people to the Riverwalk

Embellish the transition from the **HISTORIC DOWNTOWN** to the River and vice versa

Punctuate the 6th Street termination at railroad trestle with an **AMPLIFIED** connection to the Riverwalk

4 PEDESTRIAN CROSSING

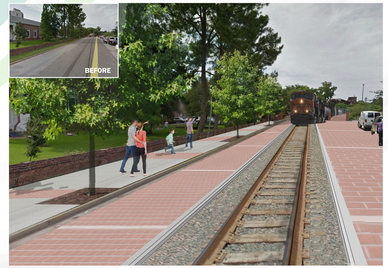

5 6TH STREET CONCEPTUAL RENDERING

COOPER CARRY