13th STREET CONCEPT 2

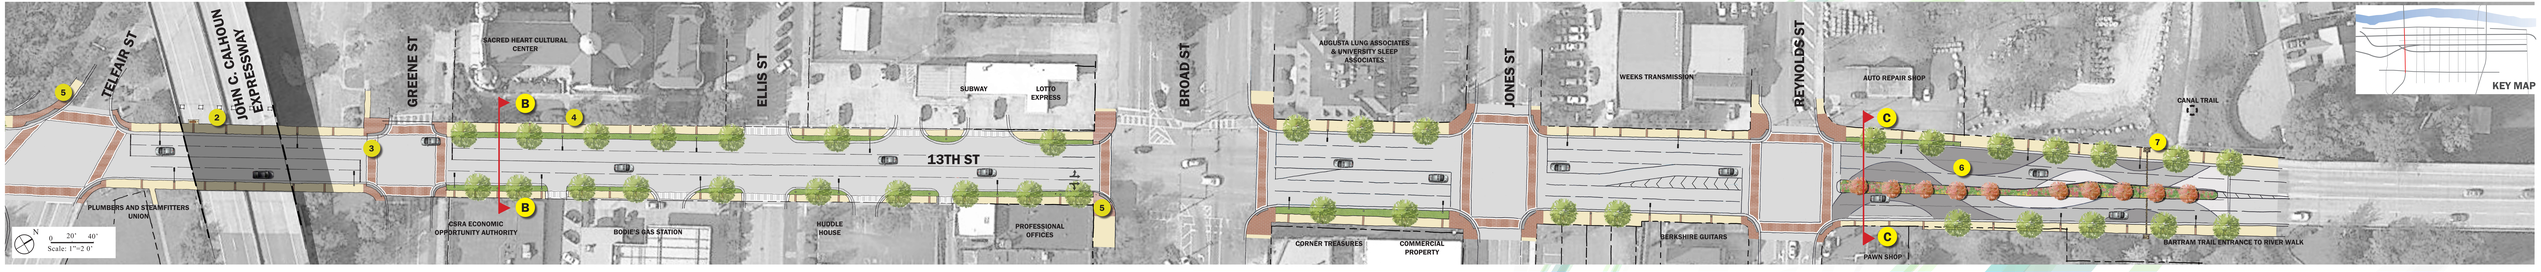

DOWNTOWN ZONE

STITCHING TOGETHER DOWNTOWN

Create a cohesive street through **CONSISTENT** crosswalks, corner treatments, streetlights, and sidewalks in the historic downtown

Invite pedestrians to **EXPLORE** historic downtown

Enhance the **PEDESTRIAN ENVIRONMENT** within downtown blocks with fine grain design details

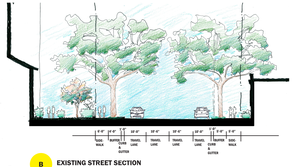

B EXISTING STREET SECTION

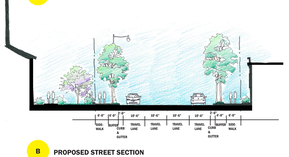

B PROPOSED STREET SECTION

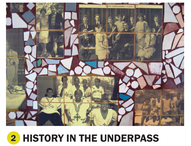

2 HISTORY IN THE UNDERPASS

3 DOWNTOWN CORE CROSSWALKS

4 DOWNTOWN CORE SIDEWALKS

5 CORNER TREATMENTS

GATEWAY ZONE

A MEMORABLE ARRIVAL

Celebrate **ARRIVAL** into Augusta from South Carolina with an **ICONIC** gateway

Landscaped median and **FESTIVE** paving patterns illicit a warm welcome whether traveling on foot or by car

Clearly **IDENTIFY** the Augusta Canal Trail and Bartram Trail access points

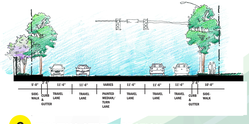

C EXISTING STREET SECTION

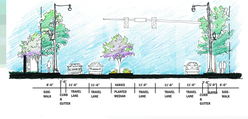

C PROPOSED STREET SECTION

6 ARTISTIC PAVING

7 ICONIC GATEWAY: CONCEPT 2

COOPER CARRY