TELFAIR STREET CONCEPT 2: A FRAMEWORK FOR DOWNTOWN REDEVELOPMENT

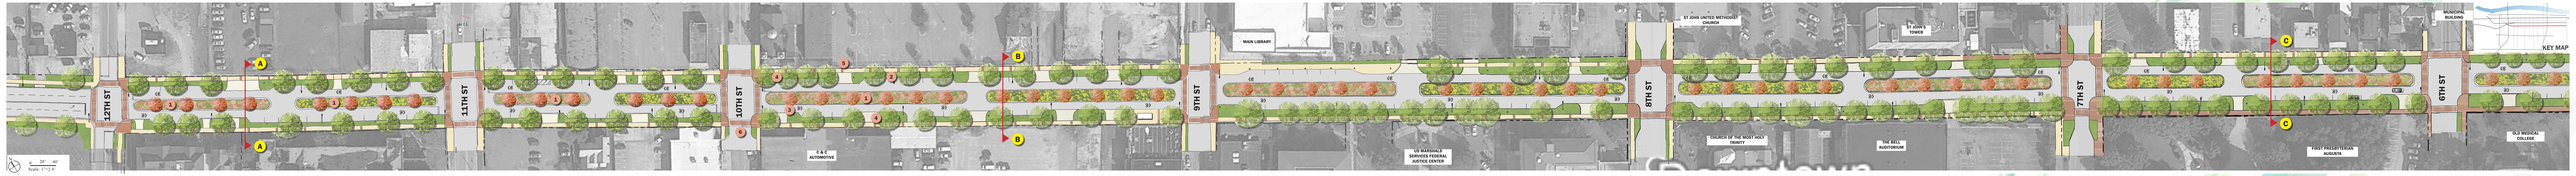

RECLAIM THE STREET TO CREATE UNIQUE DOWNTOWN BOULEVARD

Augusta GEORGIA

DOWNTOWN BUSINESS ZONE

Create a pleasant experience fo users by converting undeused lanes to LANDSCAPE MEDIAN

Offer ON-STREET PARKING for downtown businesses and residents

Provide SHARROW BIKE LANES to connect downtown bike lane network

Highlight district identity and add seasonal color to the city with FLOWERING TREES

LEGEND

- SIDEWALK
- BRICK PAVING
- BRICK BANDING
- PLANTING BUFFER
- CROSS WALK
- ORNAMENTAL TREE
- STREET TREE
- BUS SHELTER
- BUS STOP
- BIKE RACK
- PEDESTRIAN STREET LIGHT
- STREET LIGHT
- BENCH
- SHARROW LANE
- TRAIL MARKER

TYPICAL STREET FURNISHINGS

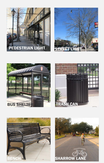

A EXISTING STREET SECTION

B EXISTING STREET SECTION

A PROPOSED STREET SECTION

B PROPOSED STREET SECTION

1 LANDSCAPED MEDIAN

1 LANDSCAPED MEDIAN

2 ON-STREET PARKING

3 SHARROWS

4 SIDEWALK LANDSCAPING

4 MEDIAN LANDSCAPING

5 PAVER BANDING IN SIDEWALK

6 PAVER CROSSWALKS

MEDIAN FLOWERING TREE

DOGWOOD

EASTERN REDBUD

FRINGE TREE

SERVICE BERRY

MEDIAN GROUND PLANTING

DAYLILY

DWARF FOUNTAIN GRASS

DWARF BARBERRY

PERENNIAL GROUNDCOVER

C EXISTING STREET SECTION

C PROPOSED STREET SECTION

COOPER CARRY